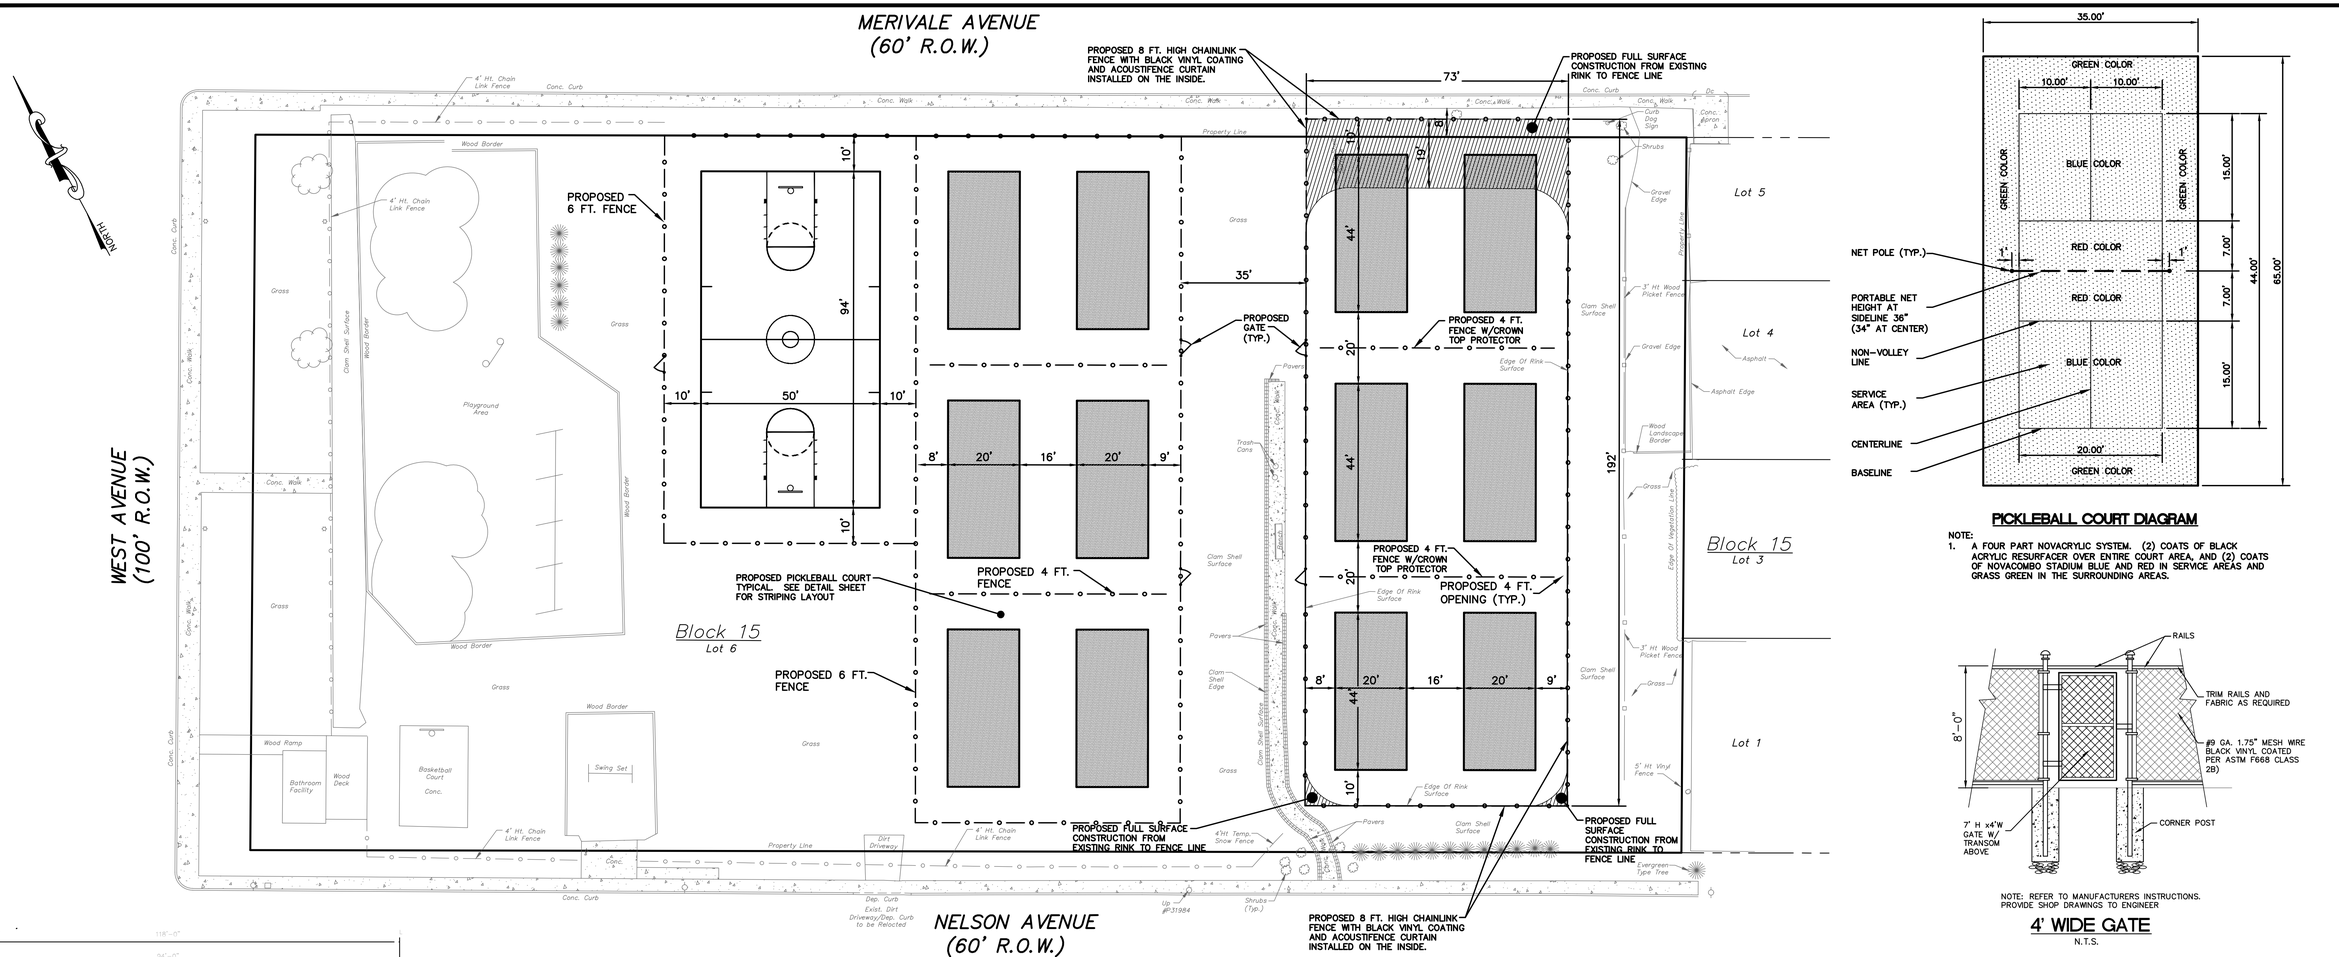

PICKLEBALL COURT DIAGRAM

NOTE:
1. A FOUR PART NOVACRYLIC SYSTEM. (2) COATS OF BLACK ACRYLIC RESURFACER OVER ENTIRE COURT AREA, AND (2) COATS OF NOVACOMBO STADIUM BLUE AND RED IN SERVICE AREAS AND GRASS GREEN IN THE SURROUNDING AREAS.

NOTE: REFER TO MANUFACTURERS INSTRUCTIONS. PROVIDE SHOP DRAWINGS TO ENGINEER

4' WIDE GATE

N.T.S.

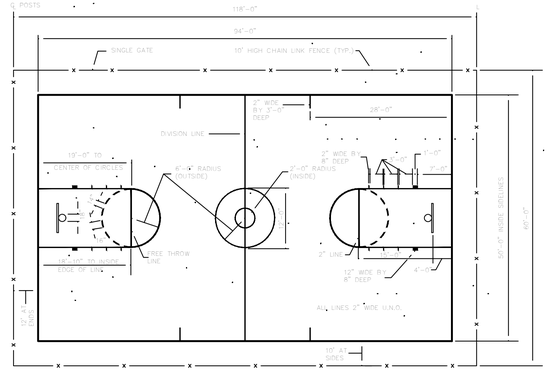

BASKETBALL COURT DETAIL

NOTES:
1. BASKETBALL GOAL POSTS SHALL BE GAMETIME BASKETBALL EQUIPMENT MODEL NO. 503 POST ADJUSTABLE EXTENSION, MODEL NO. 854 ALUMINUM FAN SHAPED BACKBOARD, MODEL NO. 664 GOAL WITH NYLON NET OR APPROVED EQUAL.
2. CONTRACTOR TO INSTALL STONE DUST AND PAVING TO INSURE COURT SLOPES DOWN FROM SOUTH TO NORTH AT A 1.0% IN ACCORDANCE WITH THE CONTRACT SPECIFICATIONS.
3. CONTRACTOR SHALL REMOVE ALL FENCE FABRIC AND RAILS AND STORE SAME FOR REINSTALLATION. AS A RESULT OF THE NEW PAVEMENT, THE FENCE FABRIC SHALL BE CUT AND REINSTALLED TO MATCH THE NEW COURT PAVEMENT GRADE ELEVATION. IN ADDITION, THE CONTRACTOR SHALL REMOVE FENCE POSTS AS NEEDED TO PAVE THE COURT AND REINSTALL NEW FENCE POSTS TO MATCH EXISTING FENCE.

COPYRIGHT 2020 OWEN, LITTLE & ASSOCIATES, INC.
THIS DOCUMENT AND THE IDEAS AND DESIGNS INCORPORATED HEREIN, AS AN INSTRUMENT OF PROFESSIONAL SERVICE, ARE THE PROPERTY OF OWEN, LITTLE & ASSOCIATES, INC., AND ARE NOT TO BE MODIFIED OR ALTERED FOR THE PROJECT, USED IN WHOLE, OR IN PART, FOR ANY OTHER PROJECT WITHOUT THE WRITTEN AUTHORIZATION OF OWEN, LITTLE & ASSOCIATES, INC.

ANY MODIFICATION, ALTERATION, OR USE OF THIS SIGNED AND SEALED PLAN FOR ANY OTHER PROJECT OR FOR INSTITUTING A FIELD CHANGE DURING CONSTRUCTION VOIDS ANY LIABILITY OF OWEN, LITTLE & ASSOCIATES, INC., AND IS ILLEGAL AND PUNISHABLE BY LAW.

NELSON AVENUE (60' R.O.W.)

NOTES:

1. FENCE SHALL BE SCR/40 GALVANIZED STEEL TYPE CONSTRUCTION. (SEE PLANS AND CONTRACT DOCUMENTS FOR TYPE SPECIFIED.
3. FOOTING SIZES VARY WITH NOMINAL FENCE HEIGHT – SEE CONTRACT DOCUMENTS.
4. UNLESS OTHERWISE PROVIDED, FENCE DETAILS SHALL CONFORM TO THE REQUIREMENTS OF ASTM M 131–60.
5. THE 4FT FENCE SHALL HAVE TOP RAIL AND BOTTOM TENSION WIRE.
6. FABRIC SHALL BE VINYL COATED, (SEE SPECIFICATIONS)
7. 8FT FENCE SECTIONS SHALL HAVE A TOP, MIDDLE AND BOTTOM RAIL. THE FENCING SHALL BE FASTENED AT 16" INTERVAL TO ALL POSTS AND RAILS.
8. PROPOSED 8' FENCING ON THE NORTH, SOUTH AND EAST SIDE SHALL HAVE ACOUSTIFENCE ATTACHED ON THE INSIDE OF THE CHAINLINK. INSTALL PER MANUF. RECOMMENDATIONS.

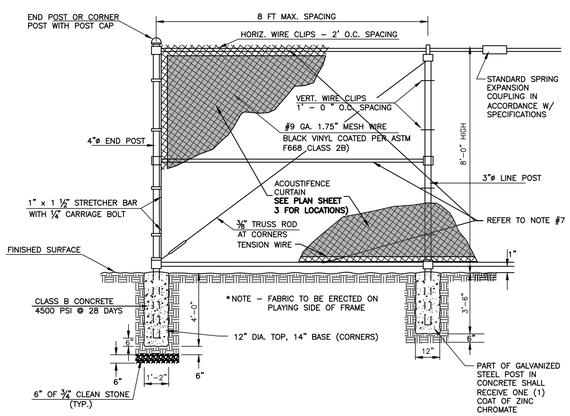

8' HIGH CHAINLINK FENCE

N.T.S.

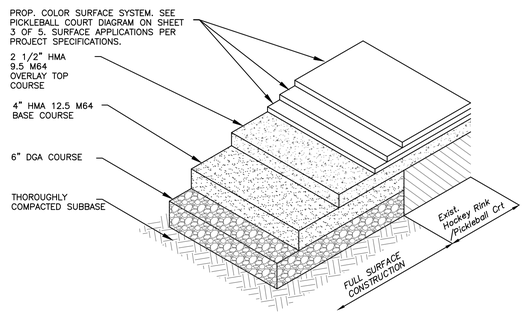

COURT PAVEMENT CONSTRUCTION

N.T.S.

FENCE CROWN TOP PROTECTOR

N.T.S.

FENCE CROWN PROTECTOR AS MANUFACTURED BY FENCECROWN (OR APPROVED EQUAL)

GRAPHIC SCALE

10 0 5 10 20 40

(IN FEET)
1 inch = 10 ft.

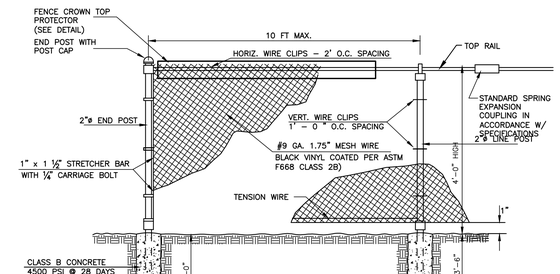

4' HIGH INTERIOR CHAINLINK FENCE

N.T.S.

NO.	DATE	REVISION DESCRIPTION	DRAWN	CHK'D

OWEN, LITTLE & ASSOCIATES INC.
Authorization No. 24GA27965700
Engineers, Planners, Surveyors GIS Specialists
443 Atlantic City Blvd.
Beachwood, NJ 08722
Tel. (732)244-1080
Fax (732)341-3412

FRANK J. LITTLE, JR. P.E., P.P.
PROFESSIONAL ENGINEER
N.J. LIC. NO. 24GE02708500
PROFESSIONAL PLANNER
N.J. LIC. NO. 03086

CONCEPT PLAN

NELSON AVENUE PICKLEBALL AND BASKETBALL COURTS LAYOUT AND STRIPING PLAN

PORTION OF LOT 6 BLOCK 15

BOROUGH OF BEACH HAVEN

OCEAN COUNTY NEW JERSEY

SCALE	DATE	DRAWN	CHK'D	APPROVED FOR CONSTRUCTION	SURVEY & BILLING NO.	DRAWING NO.
1"=10'	01/9/23	MM	FJL		19–104006 BH–19TENNIS	1 / 1

Z:\BHB\Parks\Pickle Ball\NELSON AVE PARK PICKLEBALL\CAD\Bd Sht 6 Courts\Nelson Avenue Pickleball–BB–2023.dwg – Sht13